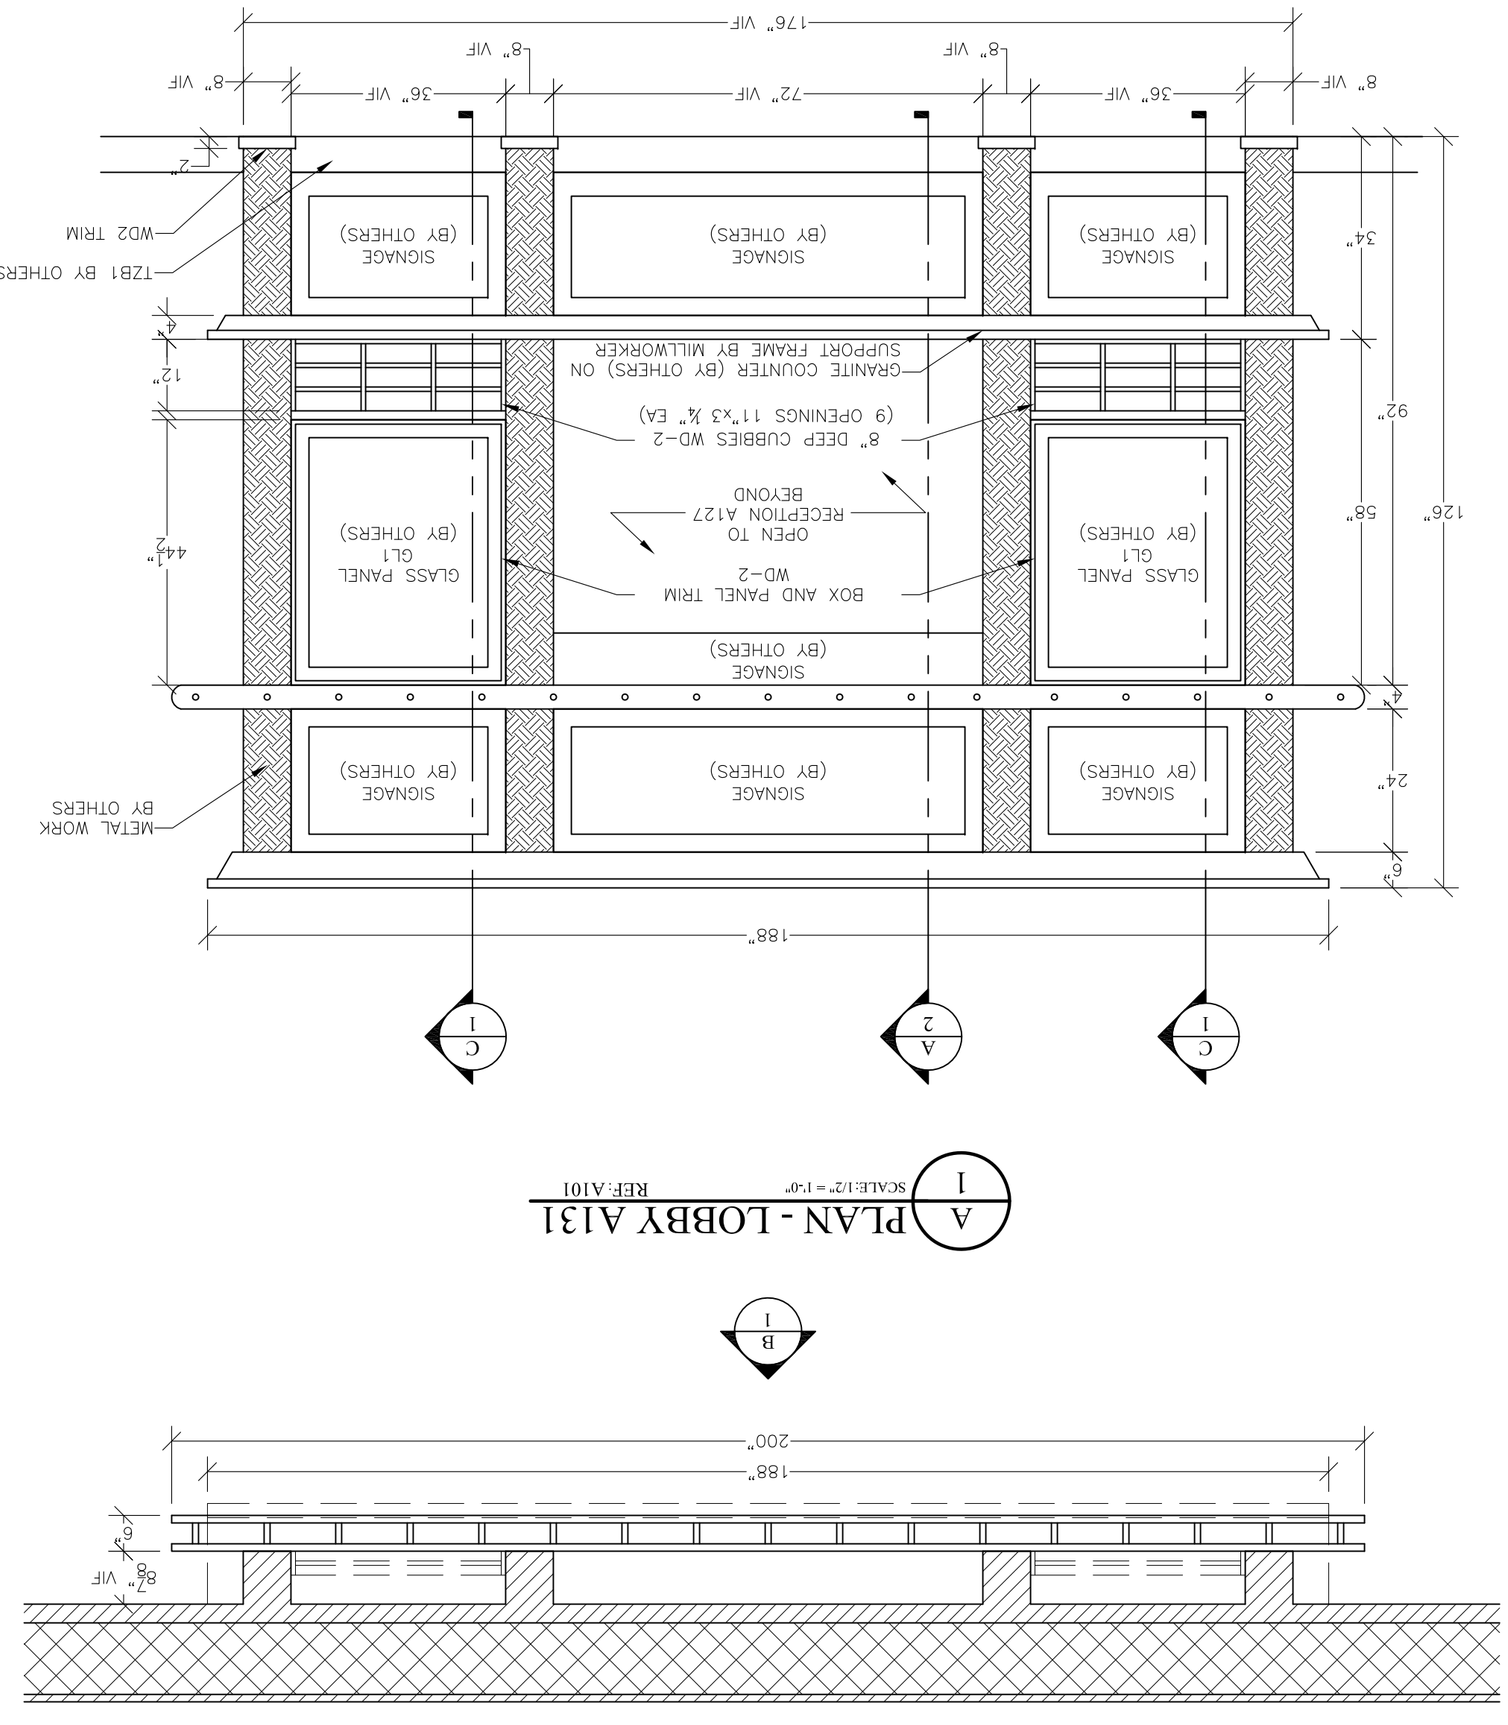

B/1 ELEVATION - LOBBY A131
SCALE: 1/2" = 1'-0" REF: E/A402

A/1 PLAN - LOBBY A131
SCALE: 1/2" = 1'-0" REF: A101

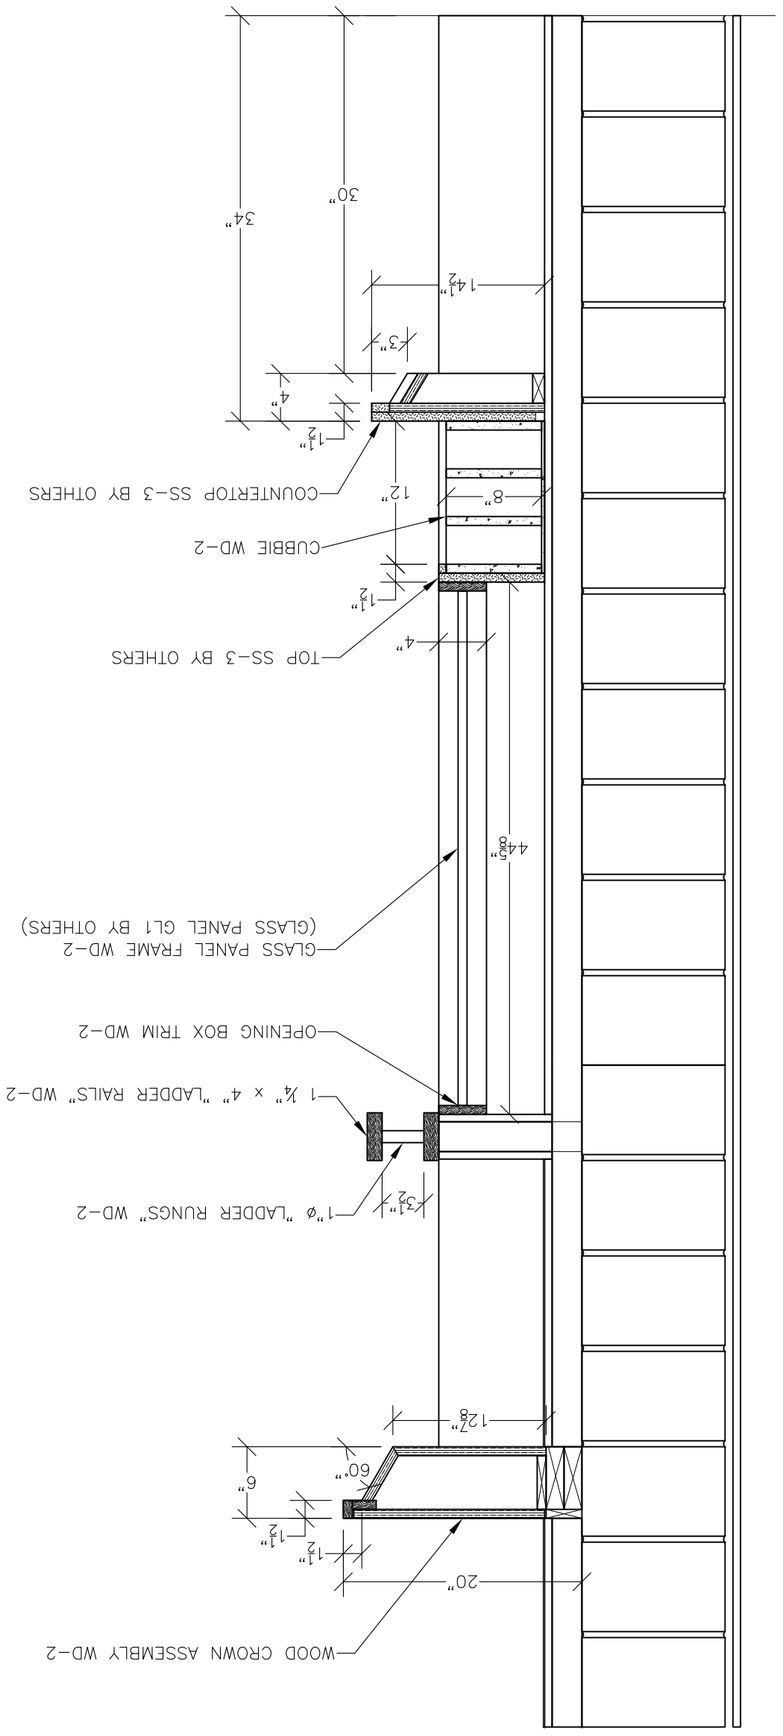

C/1 SECTION - @WALL
SCALE: 1" = 1'-0" REF: 4/A306

Revision/Issue	Date
INITIAL ISSUE	8/3/09
REV A.	

DRAWN BY: DJC
CHECKED BY: GSP

SHEET 1

KINGS FORK
PUBLIC SAFETY CENTER

SUFFOLK, VA

PHILLIPS DESIGN SERVICES, INC.

Creative Cabinets, Inc.
929 Business Park Drive
Chesapeake, VA 23320
(757) 366-5474 FAX (757) 366-5473